SOUTH BELLEVUE STATION

EAST LINK EXTENSION

NEIGHBORHOOD CONTEXT PLAN

CIRCULATION DIAGRAM

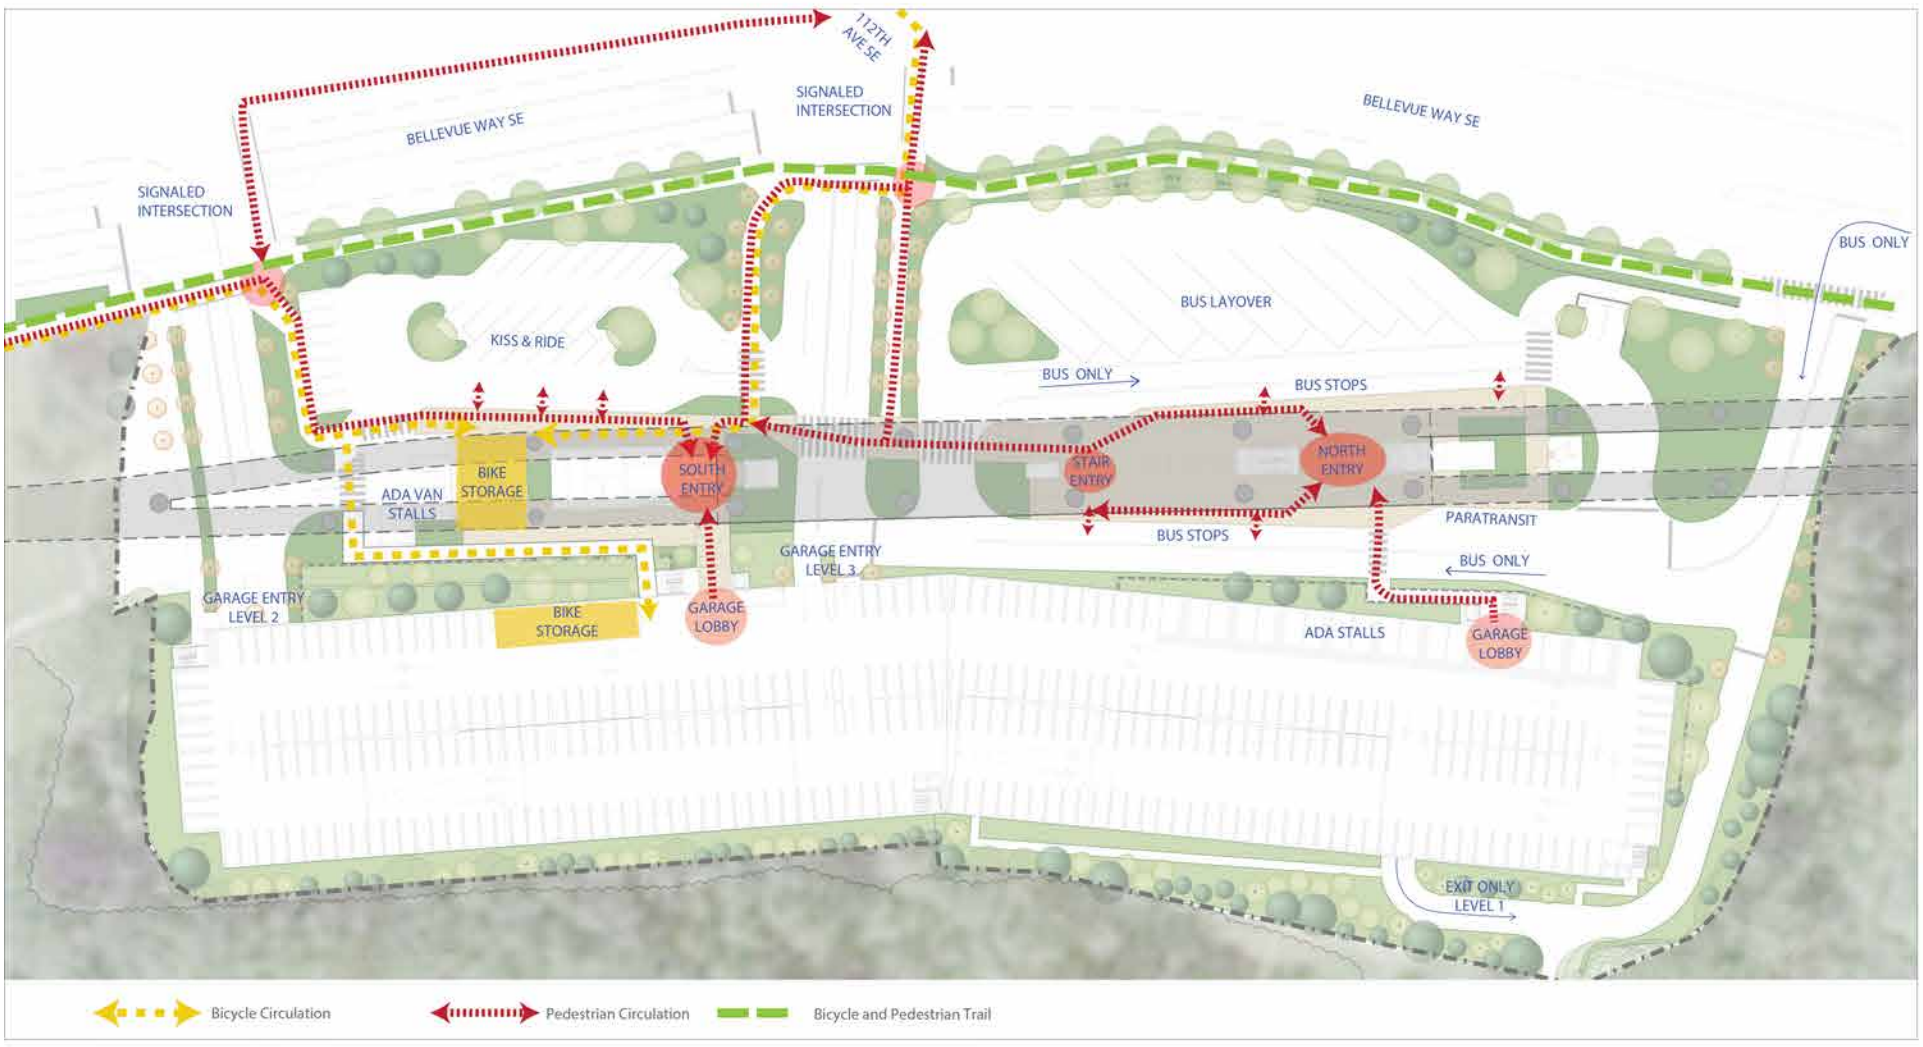

May 2013

SOUNDTRANSIT
RIDE THE WAVE

SOUTH BELLEVUE STATION

EAST LINK EXTENSION

LANDSCAPE PLAN

PLATFORM AND GRADE LEVEL PLANS

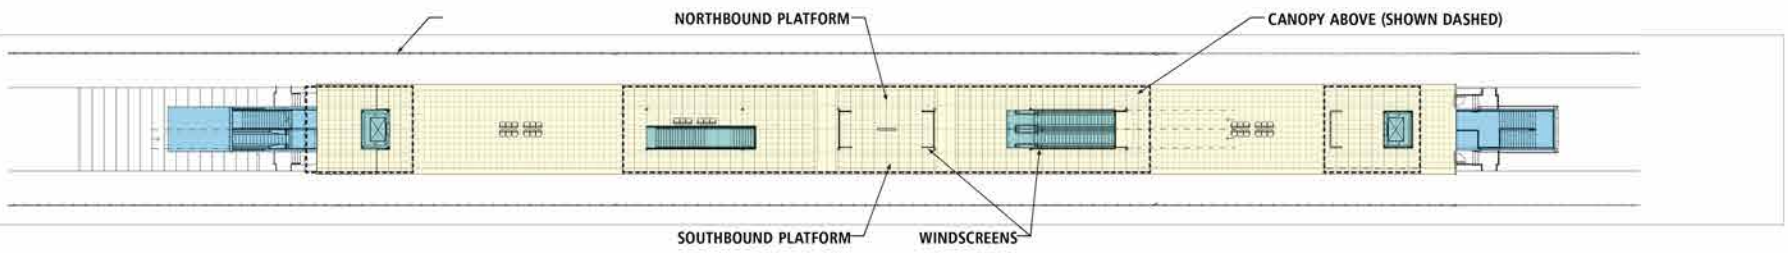

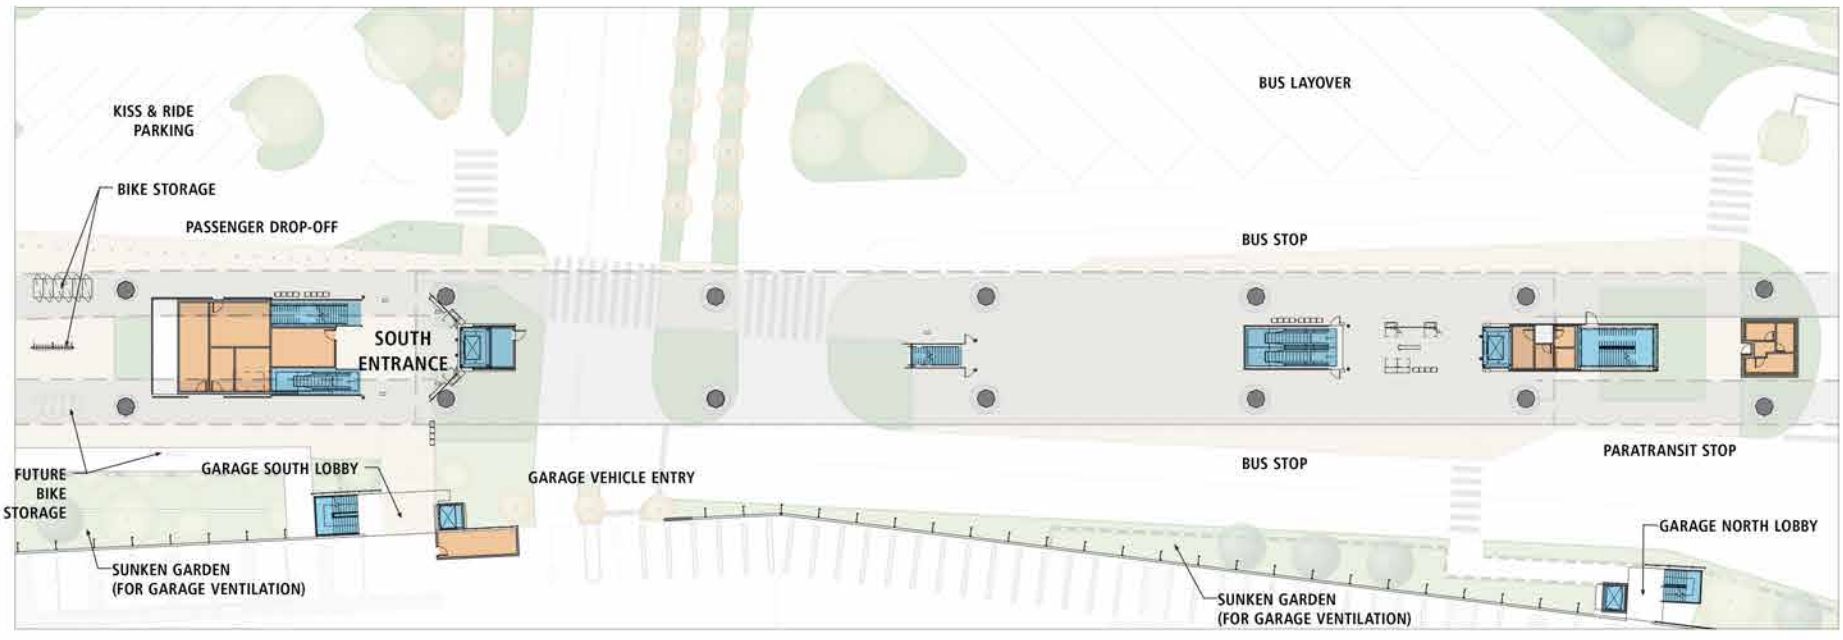

LEGEND
PLATFORM
SERVICE
CIRCULATION

May 2013

SOUNDTRANSIT
RIDE THE WAVE

SOUTH BELLEVUE STATION

EAST LINK EXTENSION

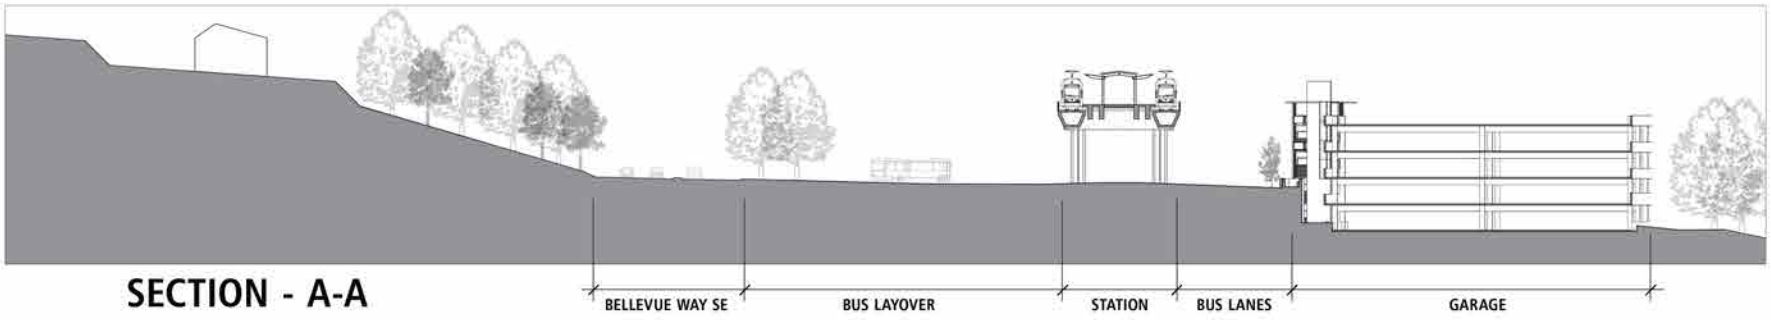

SECTION - A-A

WEST ELEVATION - STATION

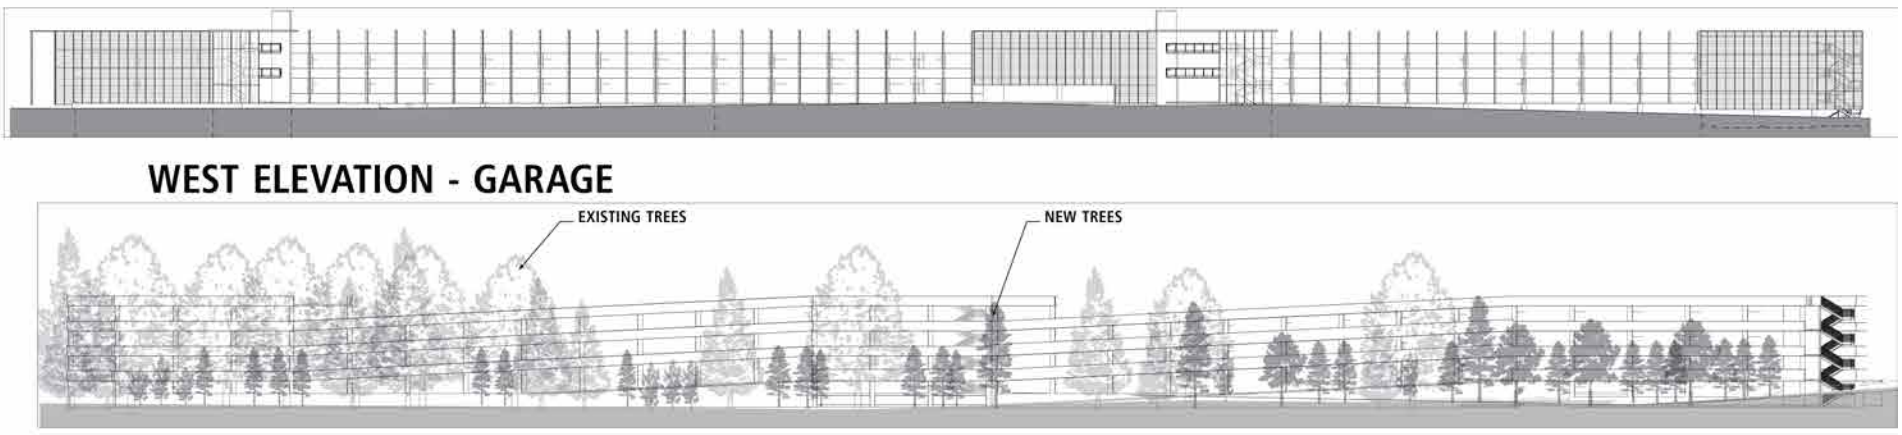

WEST ELEVATION - GARAGE

EAST ELEVATION - GARAGE

OVERALL ELEVATIONS AND SECTIONS

CROSS SECTION

May 2013

SOUNDTRANSIT
RIDE THE WAVE

SOUTH BELLEVUE STATION

EAST LINK EXTENSION

VIEW OF STATION LOOKING NORTHEAST

BUS PLATFORM AND NORTH STATION ENTRANCE

May 2013

SOUNDTRANSIT
RIDE THE WAVE

SOUTH BELLEVUE STATION

EAST LINK EXTENSION

SOUTH STATION ENTRANCE FROM KISS-AND-RIDE

PARKING GARAGE ENTRANCE

May 2013

SOUNDTRANSIT
RIDE THE WAVE

SOUTH BELLEVUE STATION

EAST LINK EXTENSION

PLATFORM VIEW LOOKING NORTH

PARKING GARAGE SOUTH ENTRANCE

May 2013

SOUNDTRANSIT
RIDE THE WAVE